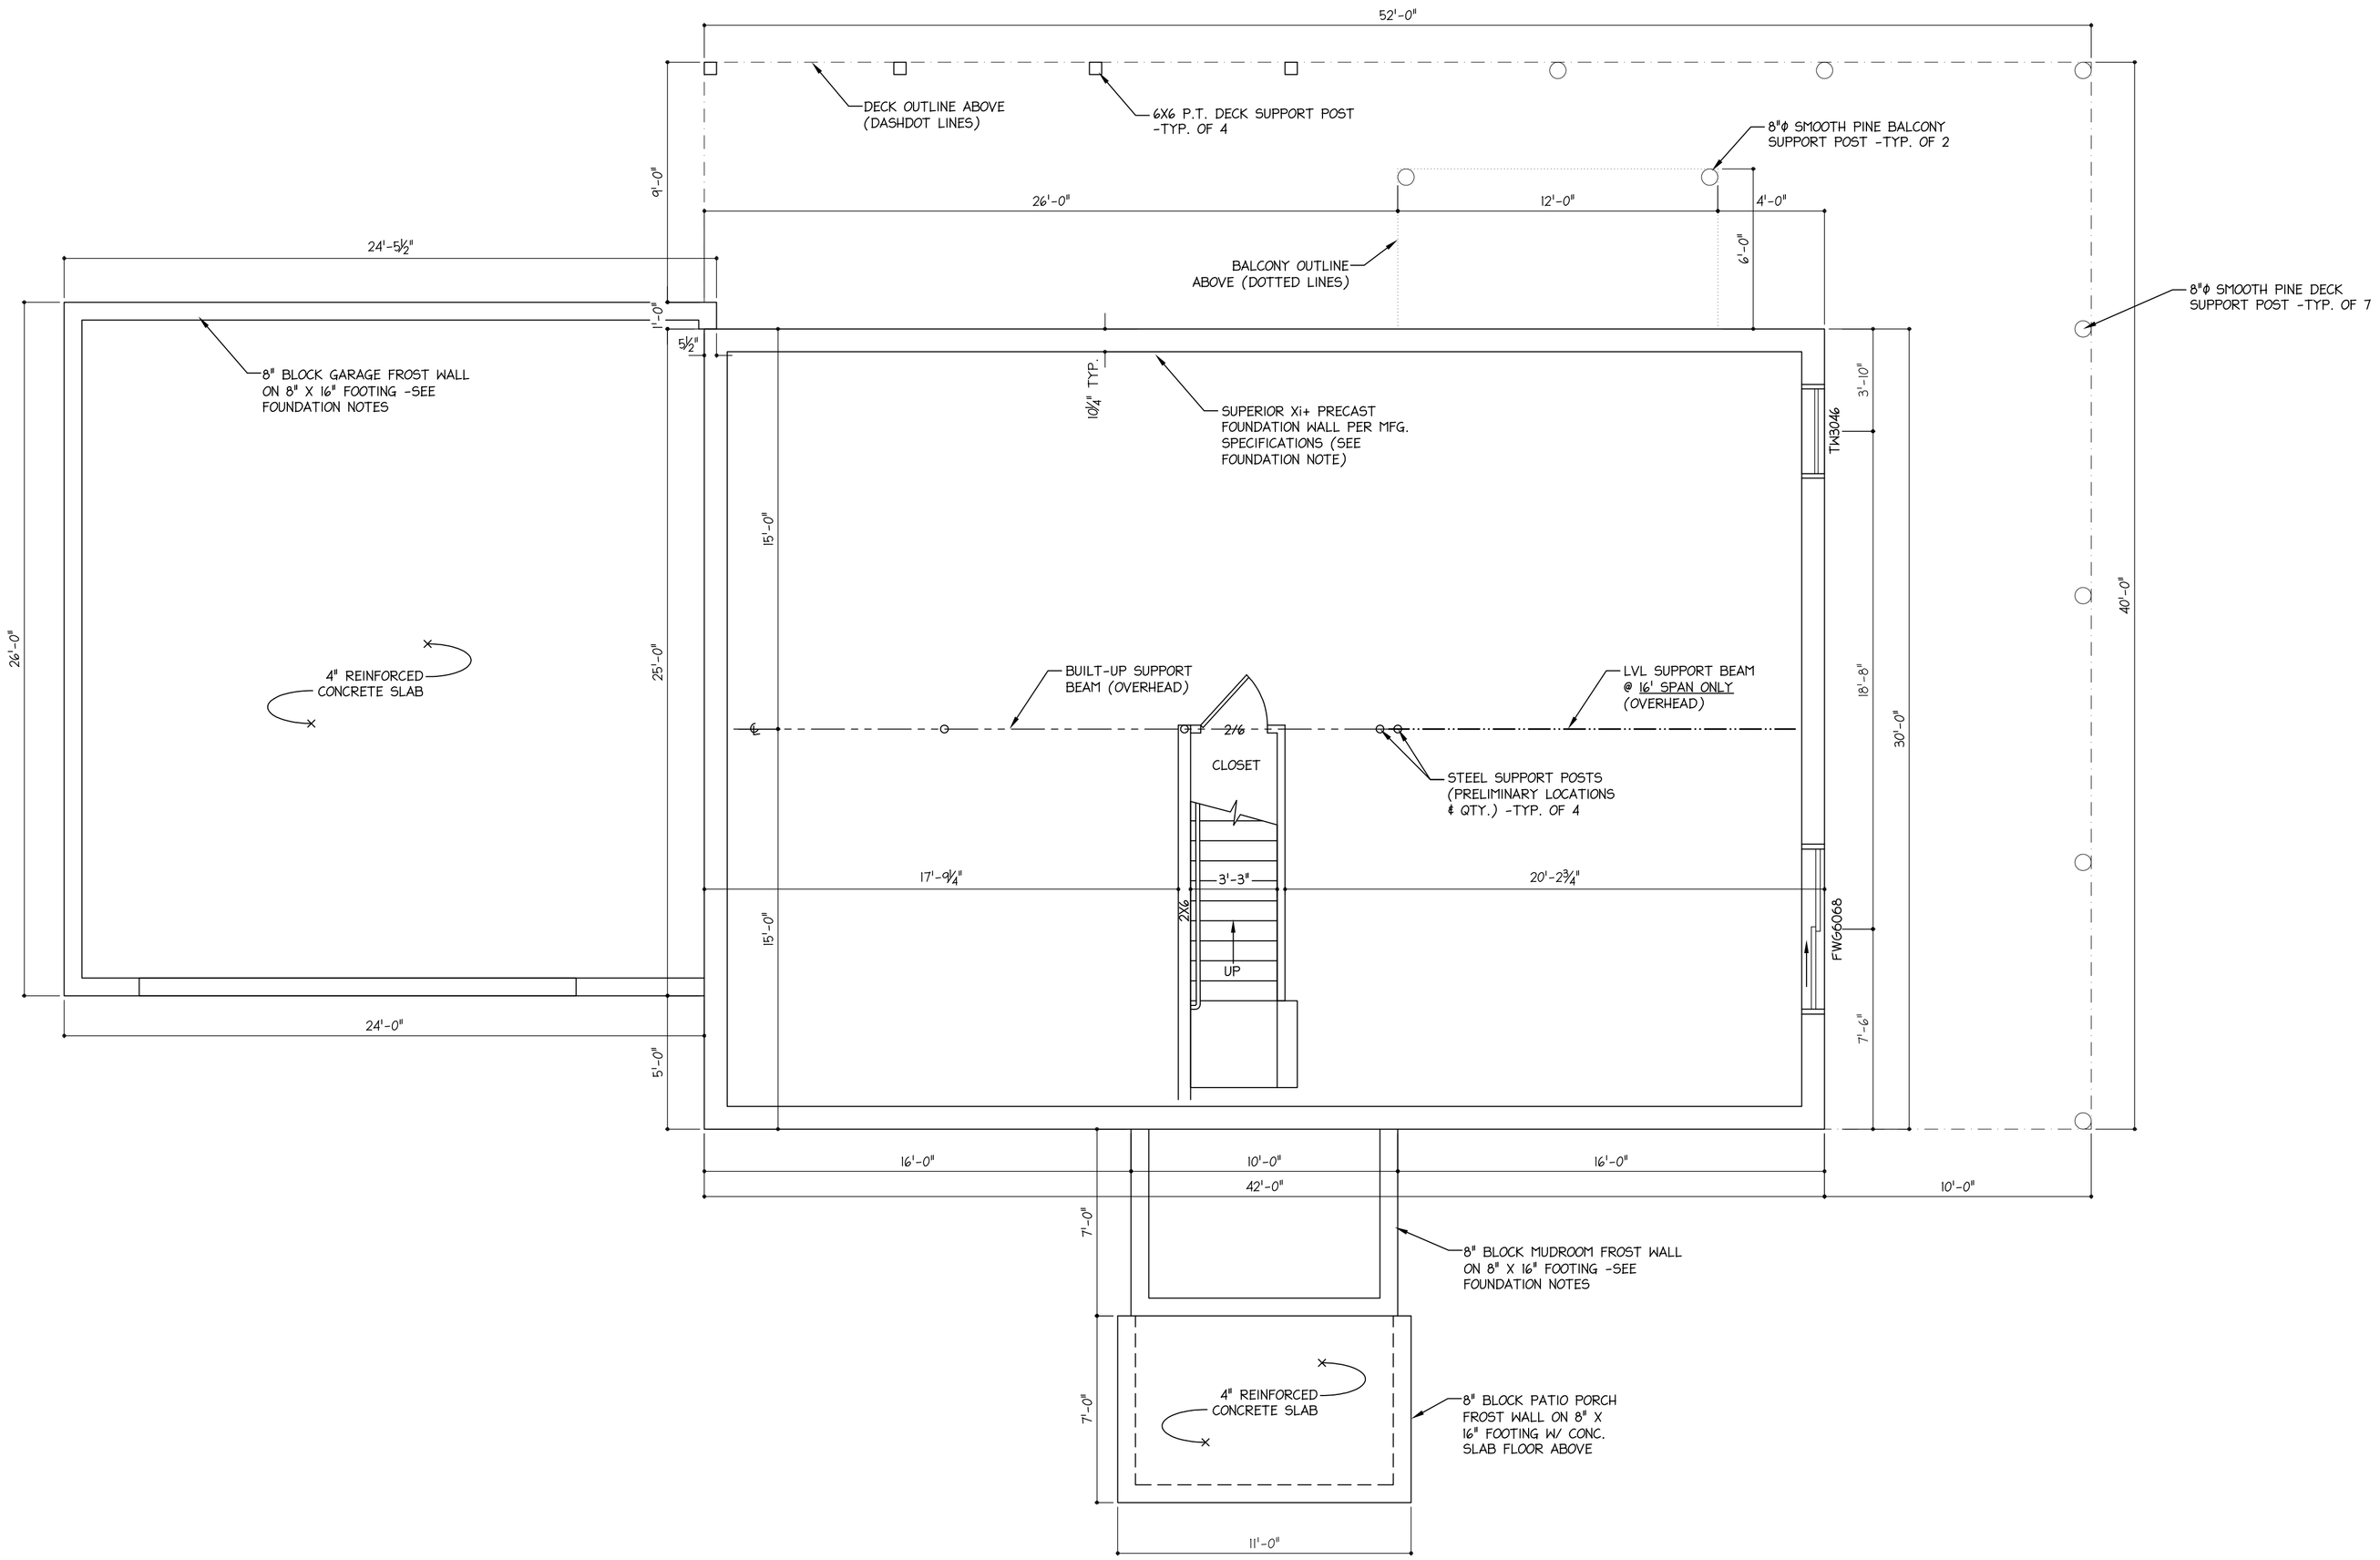

LOWER LEVEL FLOOR PLAN

SCALE: 1/4" = 1'-0"

Copyright Protected Design
Beaver Mountain Log
& Cedar Homes 2015

DATE	REV #	DESCRIPTION
3/9/15	1	UPDATED PER SALES ORDER DATED 3/9/15

REVISION SCHEDULE

BUILDER NOTE: REFER TO THE ASSEMBLY DETAIL HANDBOOK FOR ADDITIONAL INSTALLATION INFORMATION & SPECIFIC CONSTRUCTION DETAILS

STRUCTURAL DESIGN CRITERIA	
ROOFS OTHER THAN SLEEPING ROOMS	40 psf (LIVE)/10 psf (DEAD)
SLEEPING ROOMS	30 psf (LIVE)/10 psf (DEAD)
GROUND SNOW	40 psf

GEOGRAPHIC DESIGN CRITERIA	
BASIC WIND SPEED - 90 mph	SEISMIC DESIGN CAT. C
WEATHERING - SEVERE	FROST LINE DEPTH - 48"
TERMITE - MOD. TO HEAVY	FLOOD HAZARD - ____
WINTER DESIGN TEMP. 10° F	AIR FREEZING TEMP - ____
ICE SHIELD UNDERLAYMENT REQ'D	DECAY - SLIGHT TO MOD.

1740 County Hwy 48
Deposit, NY 13754
Phone: (800) 233-2770
www.beavermtn.com

BEAVER MOUNTAIN
Log & Cedar Homes
Copyright ©2015

DRAWN BY: JCP
DATE: 2/18/15

THE: ROARING BROOK LOG HOMES CUSTOM HOME
HOMESTYLE: 30' X 42' CAPE W/ 26' X 24' CAPE GARAGE
TITLE: LOWER LEVEL FLOOR PLAN

PROJECT #:	REVISION:	DWG. # :
	1	5 OF 11